2016 ANNUAL PAVEMENT MAINTENANCE PROJECT

DIGOUT, CRACK FILL AND SLURRY

4" OVERLAY WITH FULL GRIND
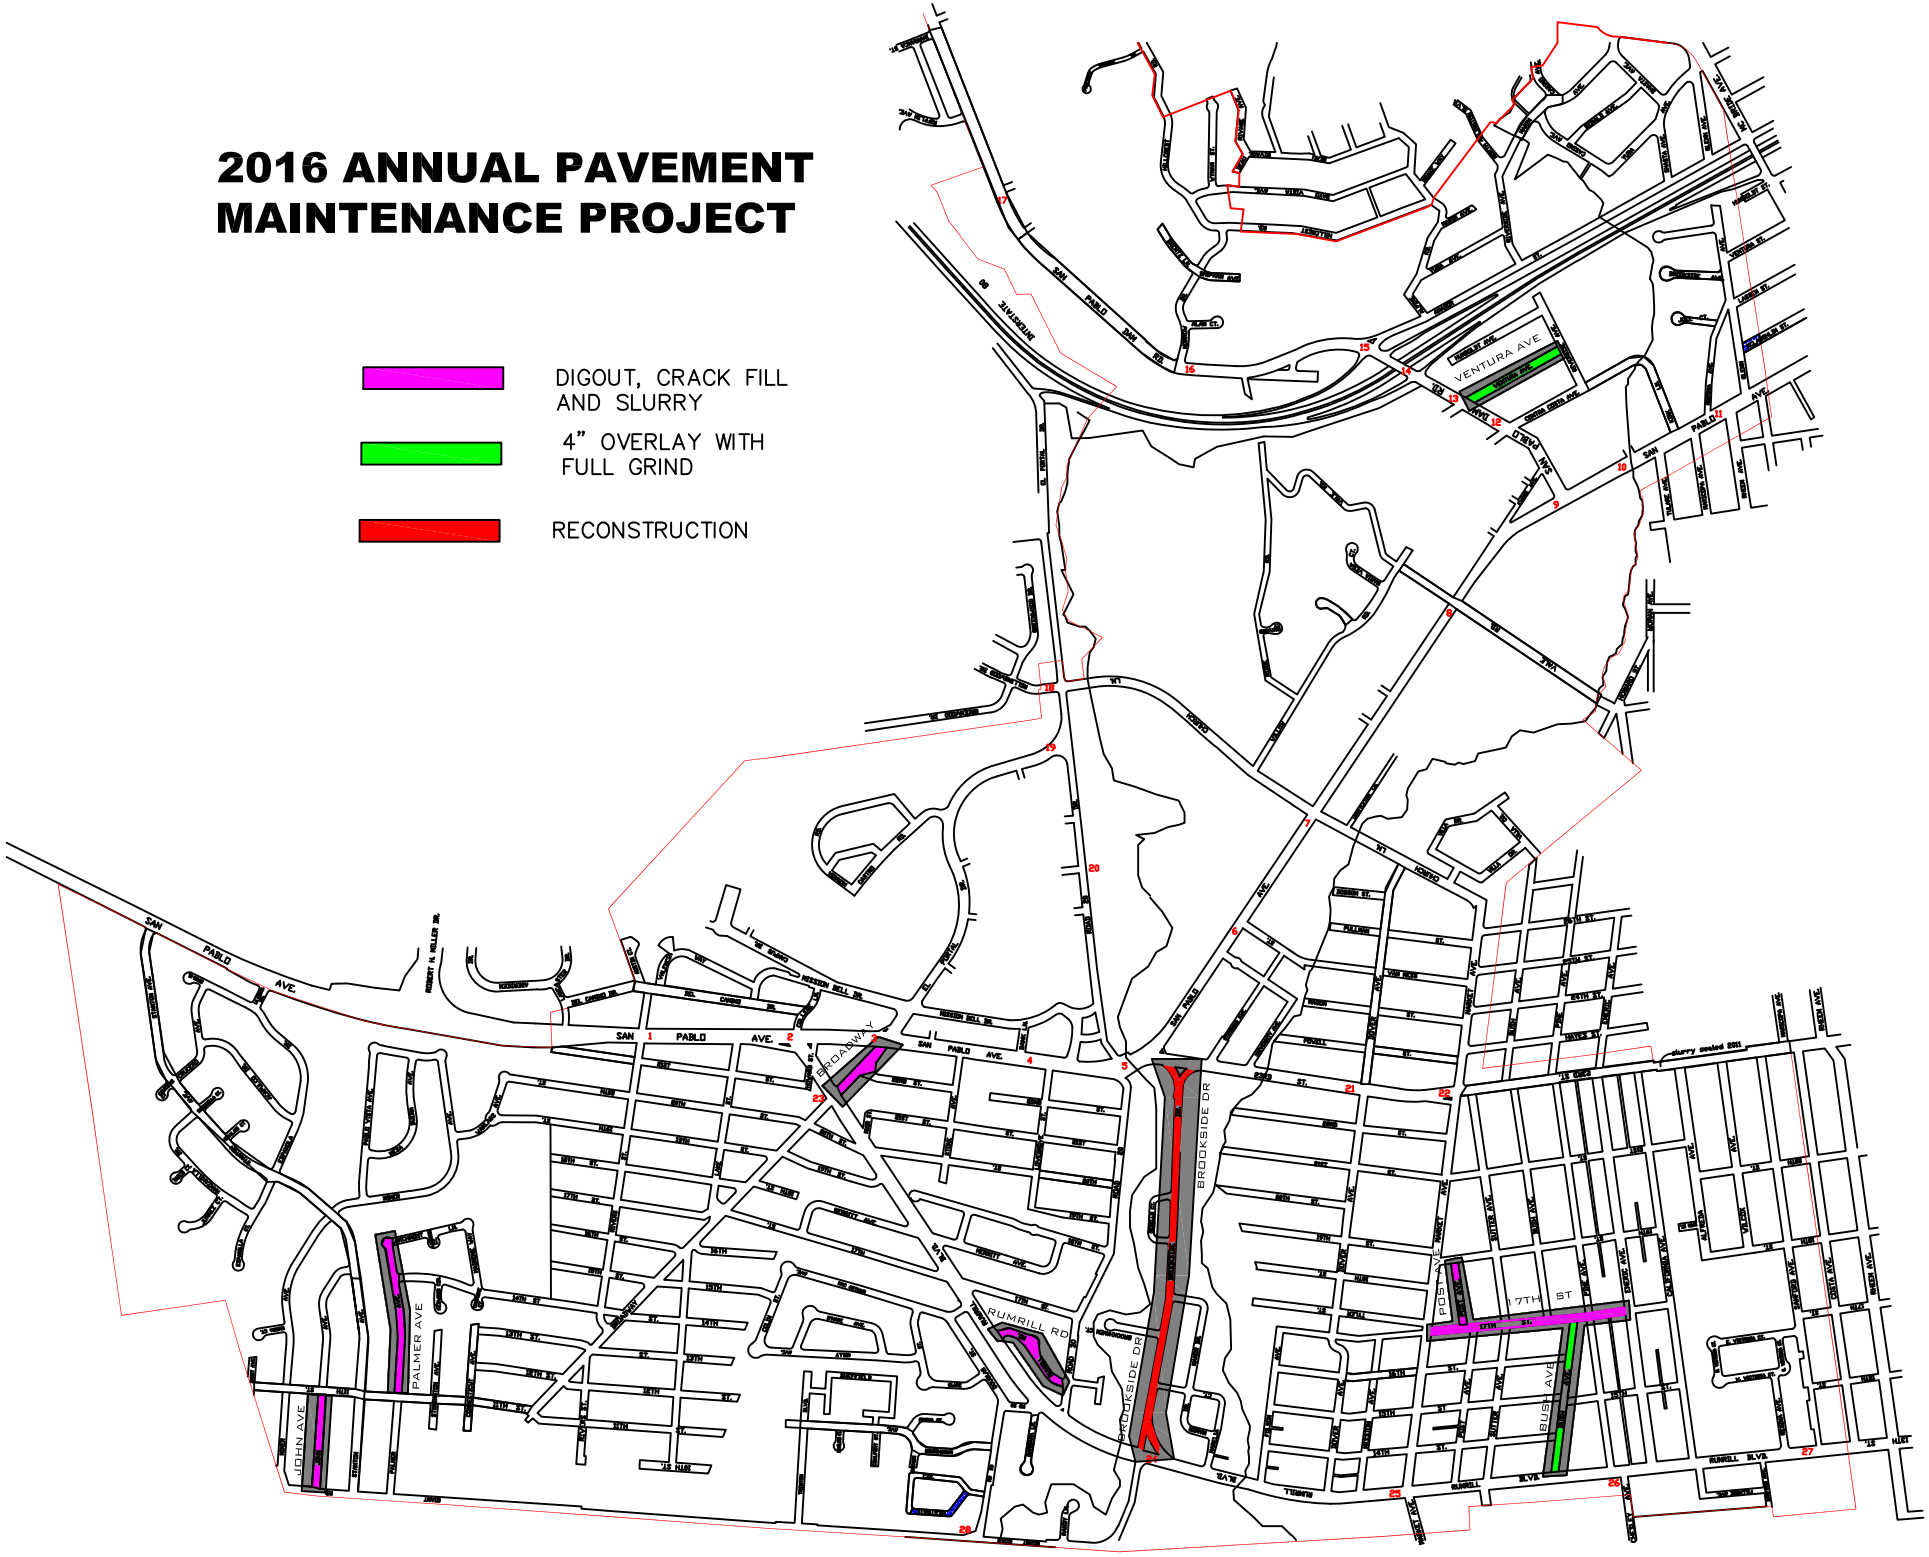
RECONSTRUCTION